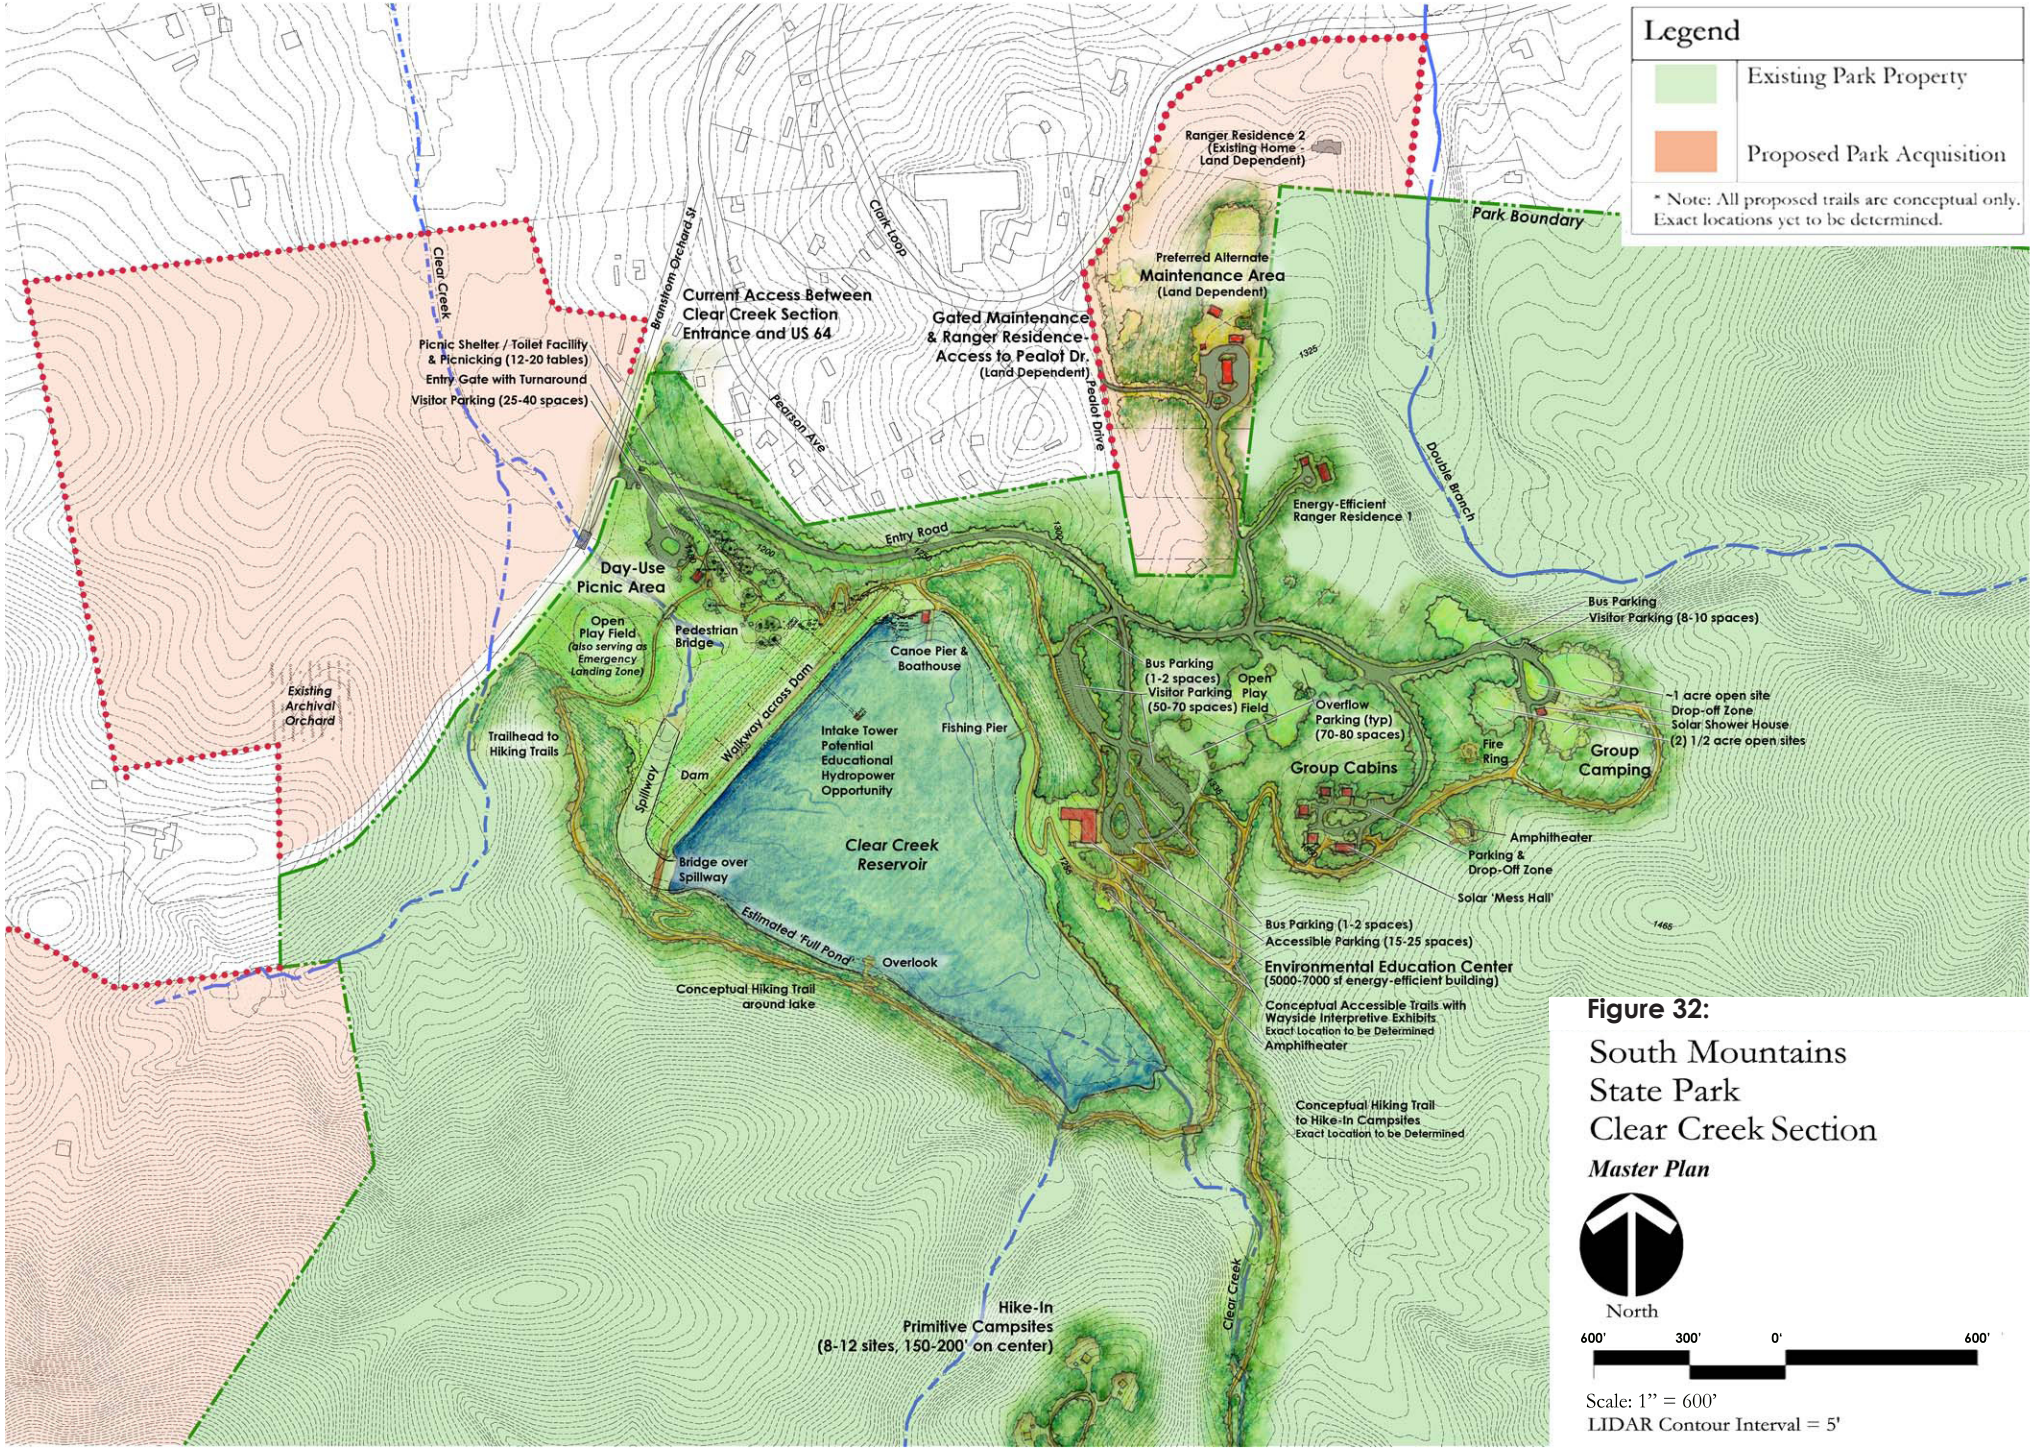

Figure 32:

South Mountains State Park Clear Creek Section

Master Plan